Work of Providing & Laying of 400/300 mm dia RCC NP3 and Construction of New Manholes in from 3rd main 7th Cross to 5th Main 6th cross (via Conservancy between 4th Main and 5th Main and 6th cross) Chamarajapet, NP3/SW pipe line linking to 600 mm dia Sub line coming under Chamarajapet Service station under AEESW-2 sub division.

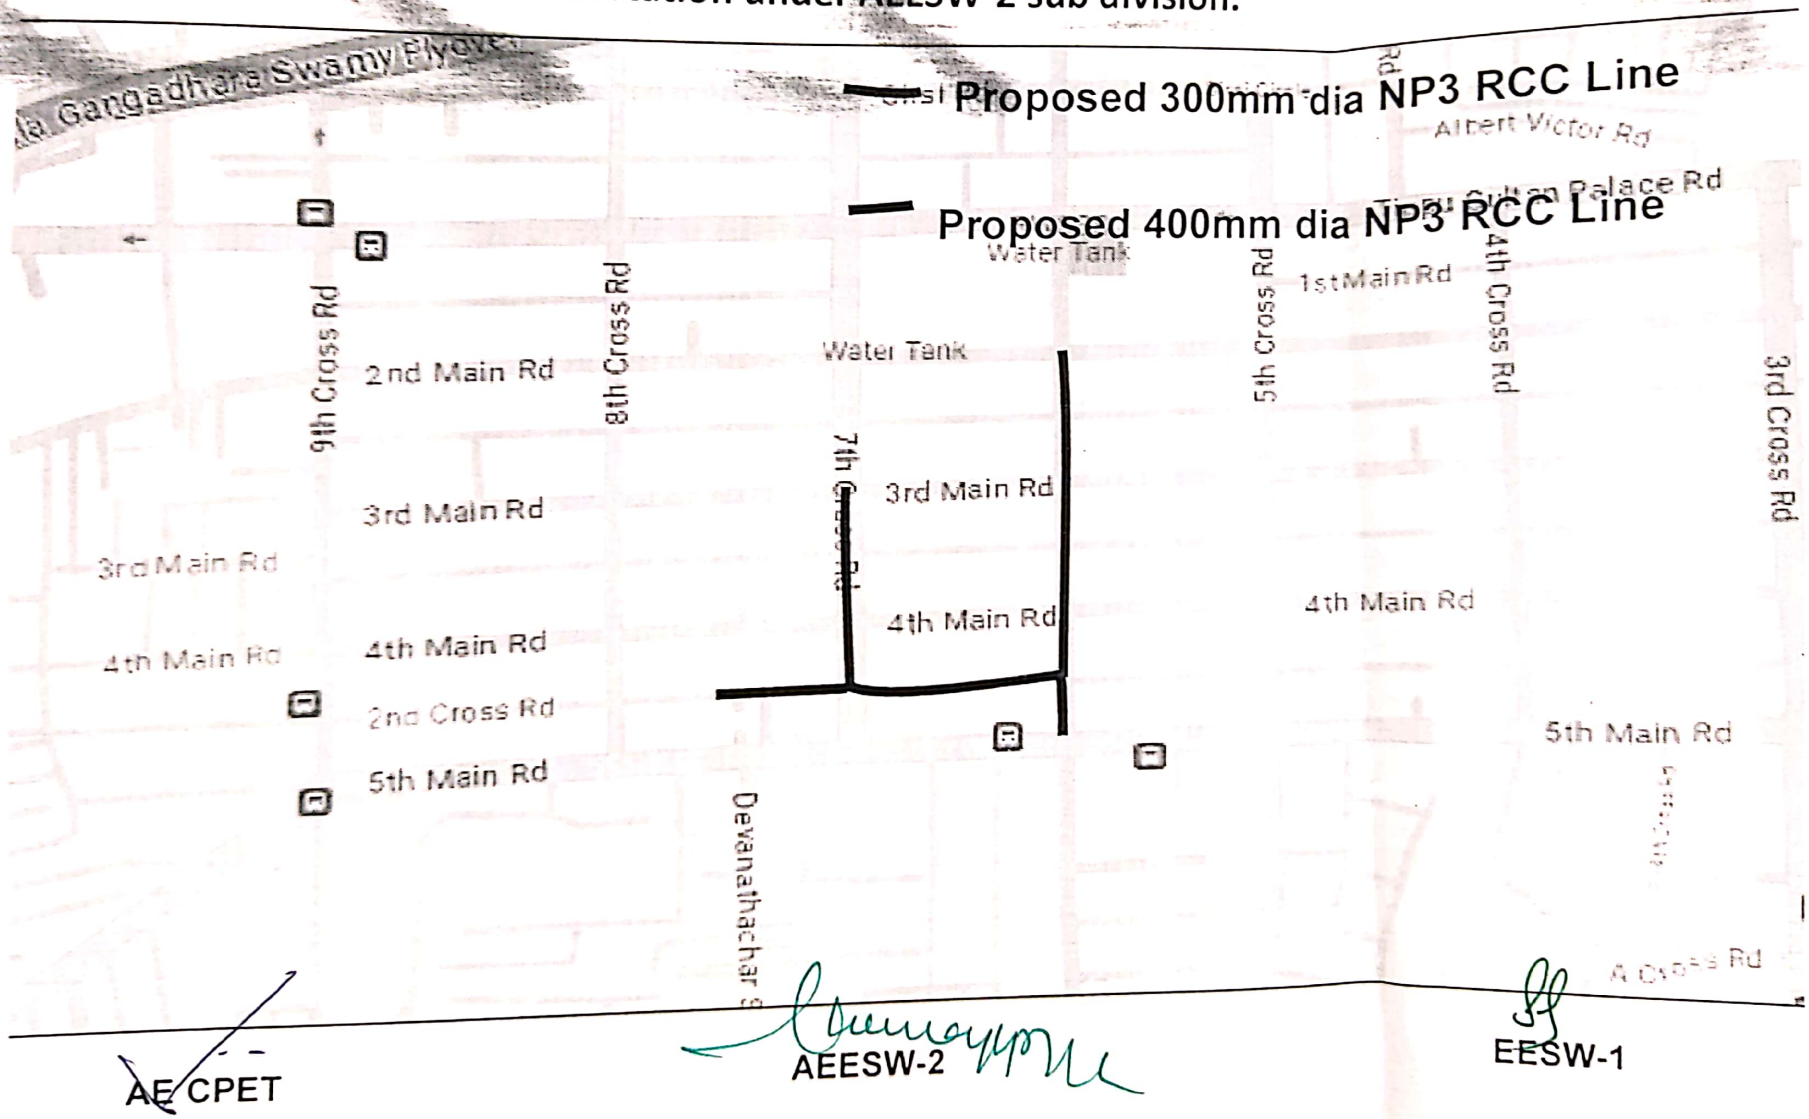

Scanned with OKEN Scanner